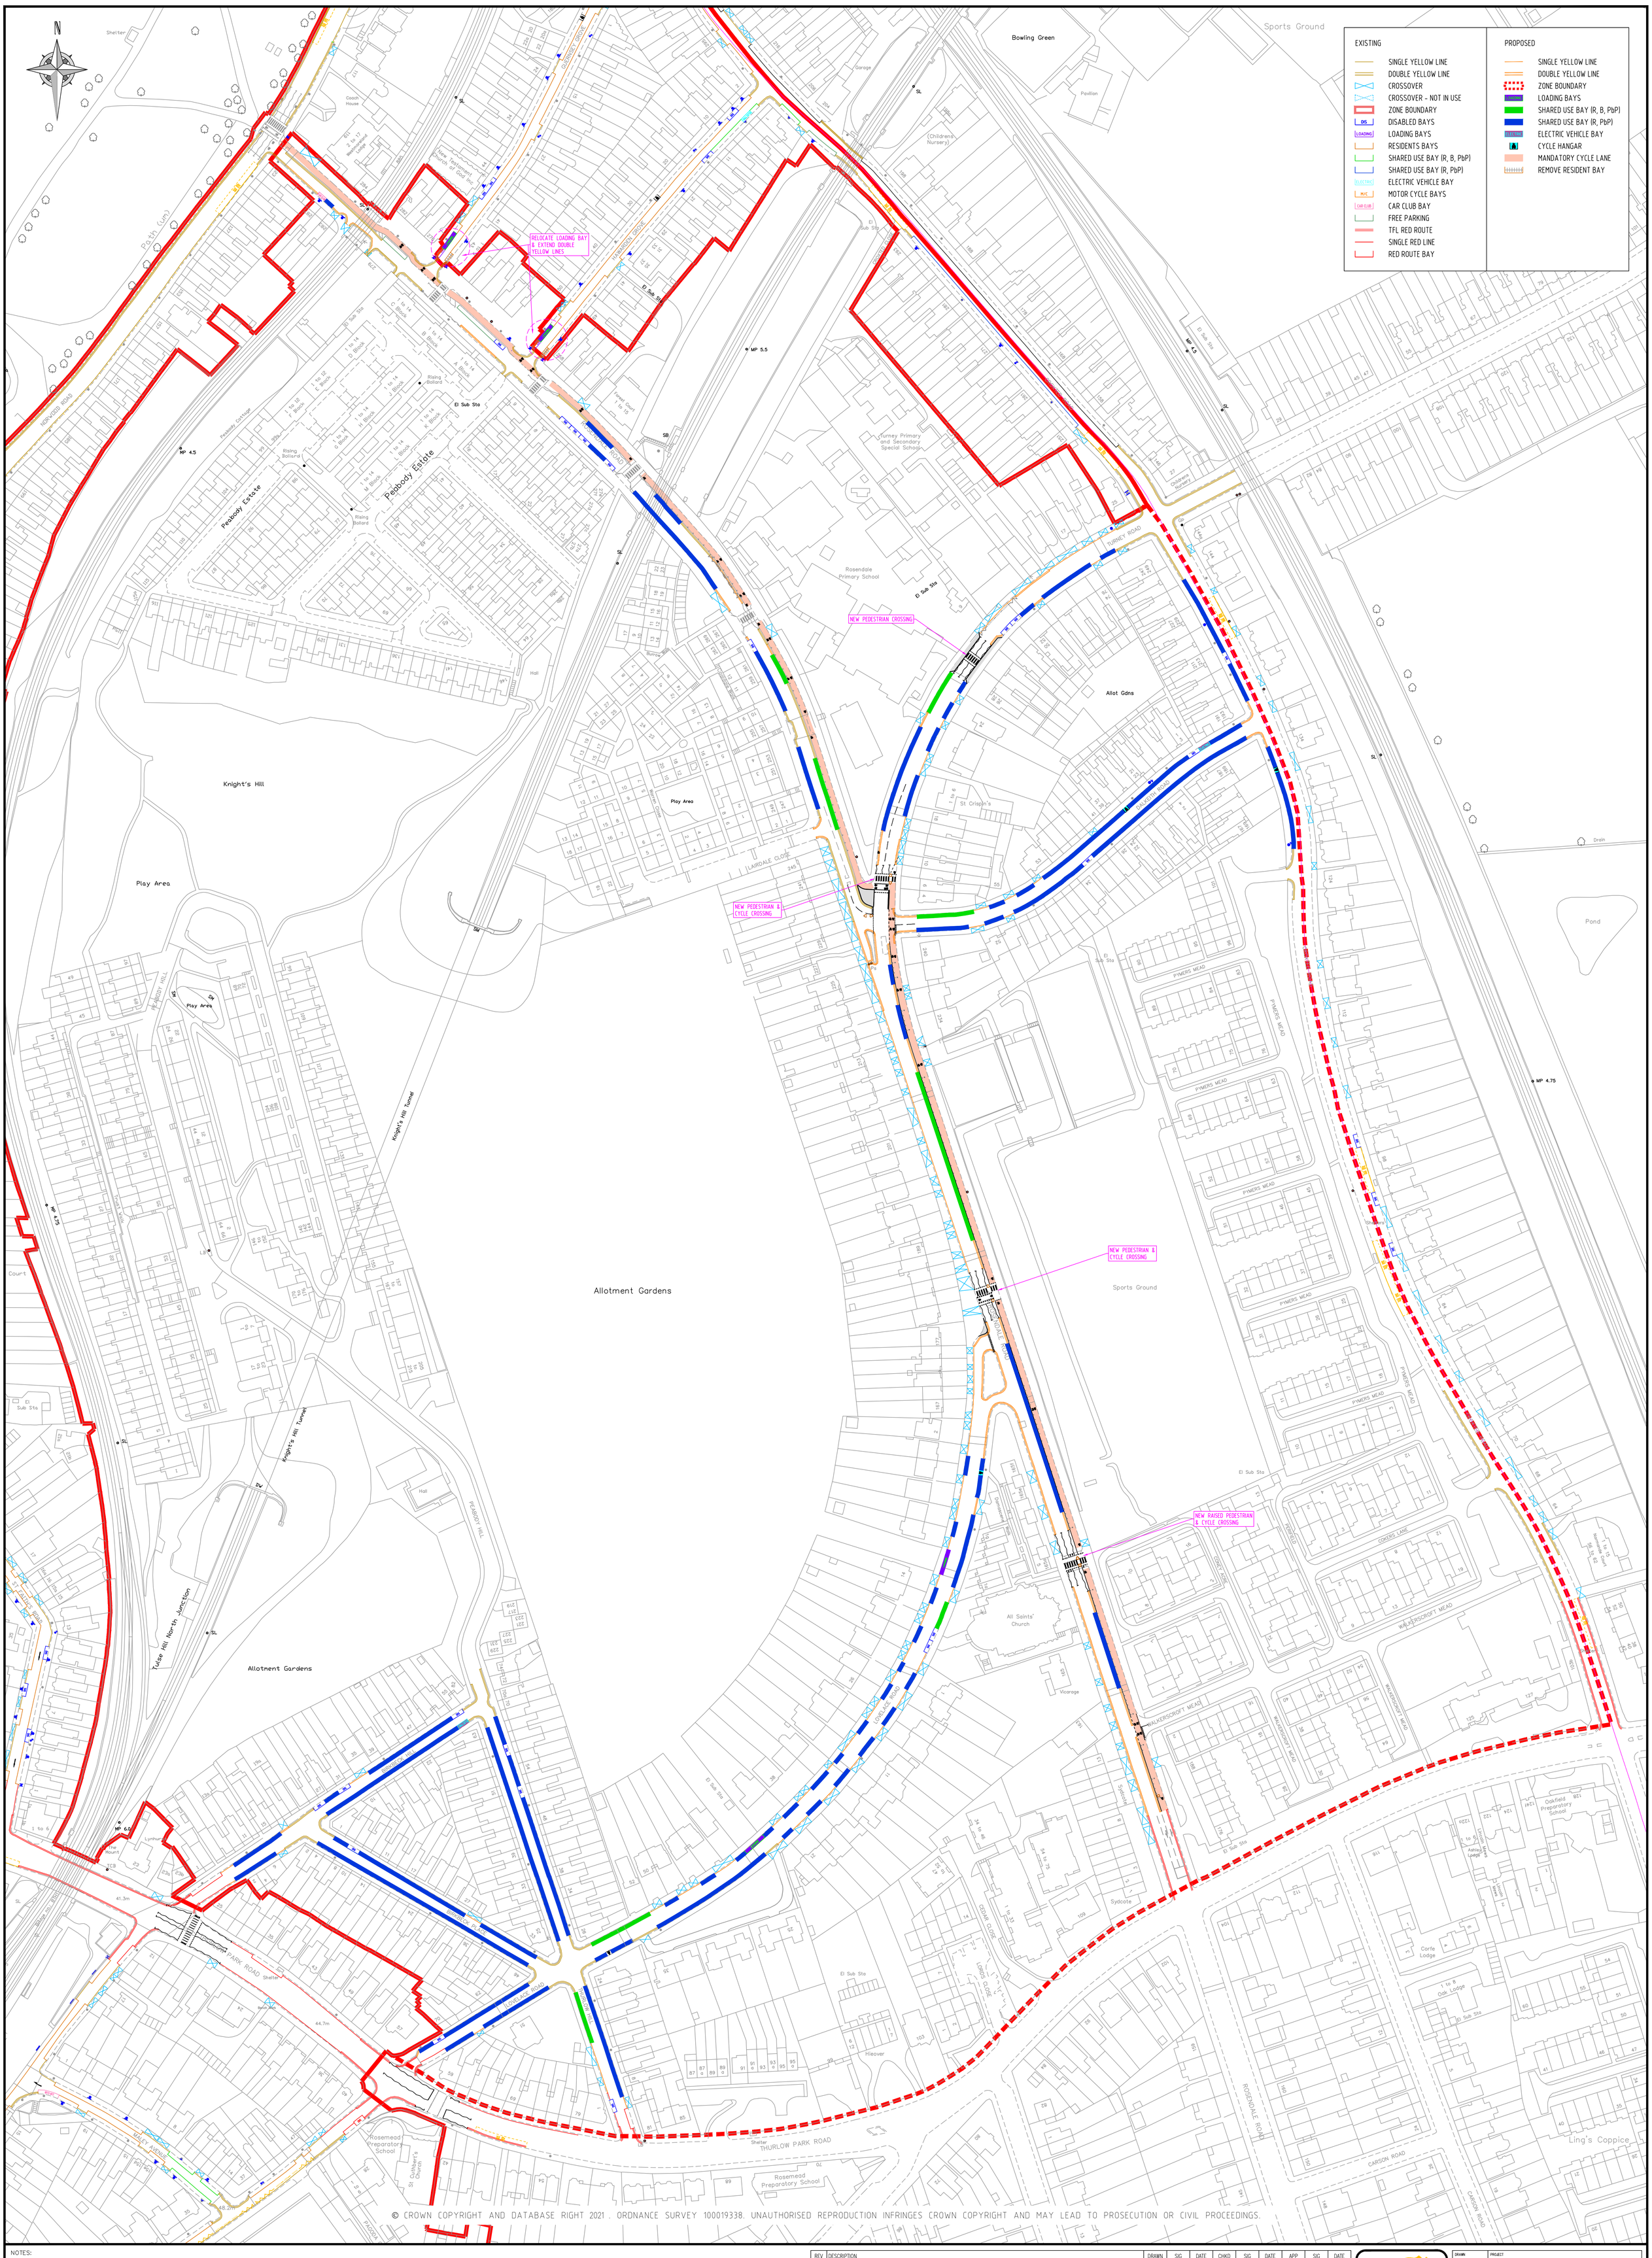

NOTES:

REV	DESCRIPTION	DRAWN	SIG	DATE	CHKD	SIG	DATE	APP	SIG	DATE

Lambeth

PARKING, STREET MANAGEMENT AND COMMERCIAL, 3RD FLOOR, CIVIC CENTRE 6 BRIXTON HILL LONDON, SW2 1EG 020 7926 9000

DRAWN: BC	PROJECT: Controlled Parking Zone		
CHKD: CS	DRAWING TITLE: CPZ 'H' Ext – Rosendale Road Area		
APP: LM	CLASSIFICATION: Statutrory Cons	PAPER: A0	SCALE: 1:1
DATE: 21.10.21	DRAWING NO: DES-CPZ-N-2017-2000-007		REVISION: –